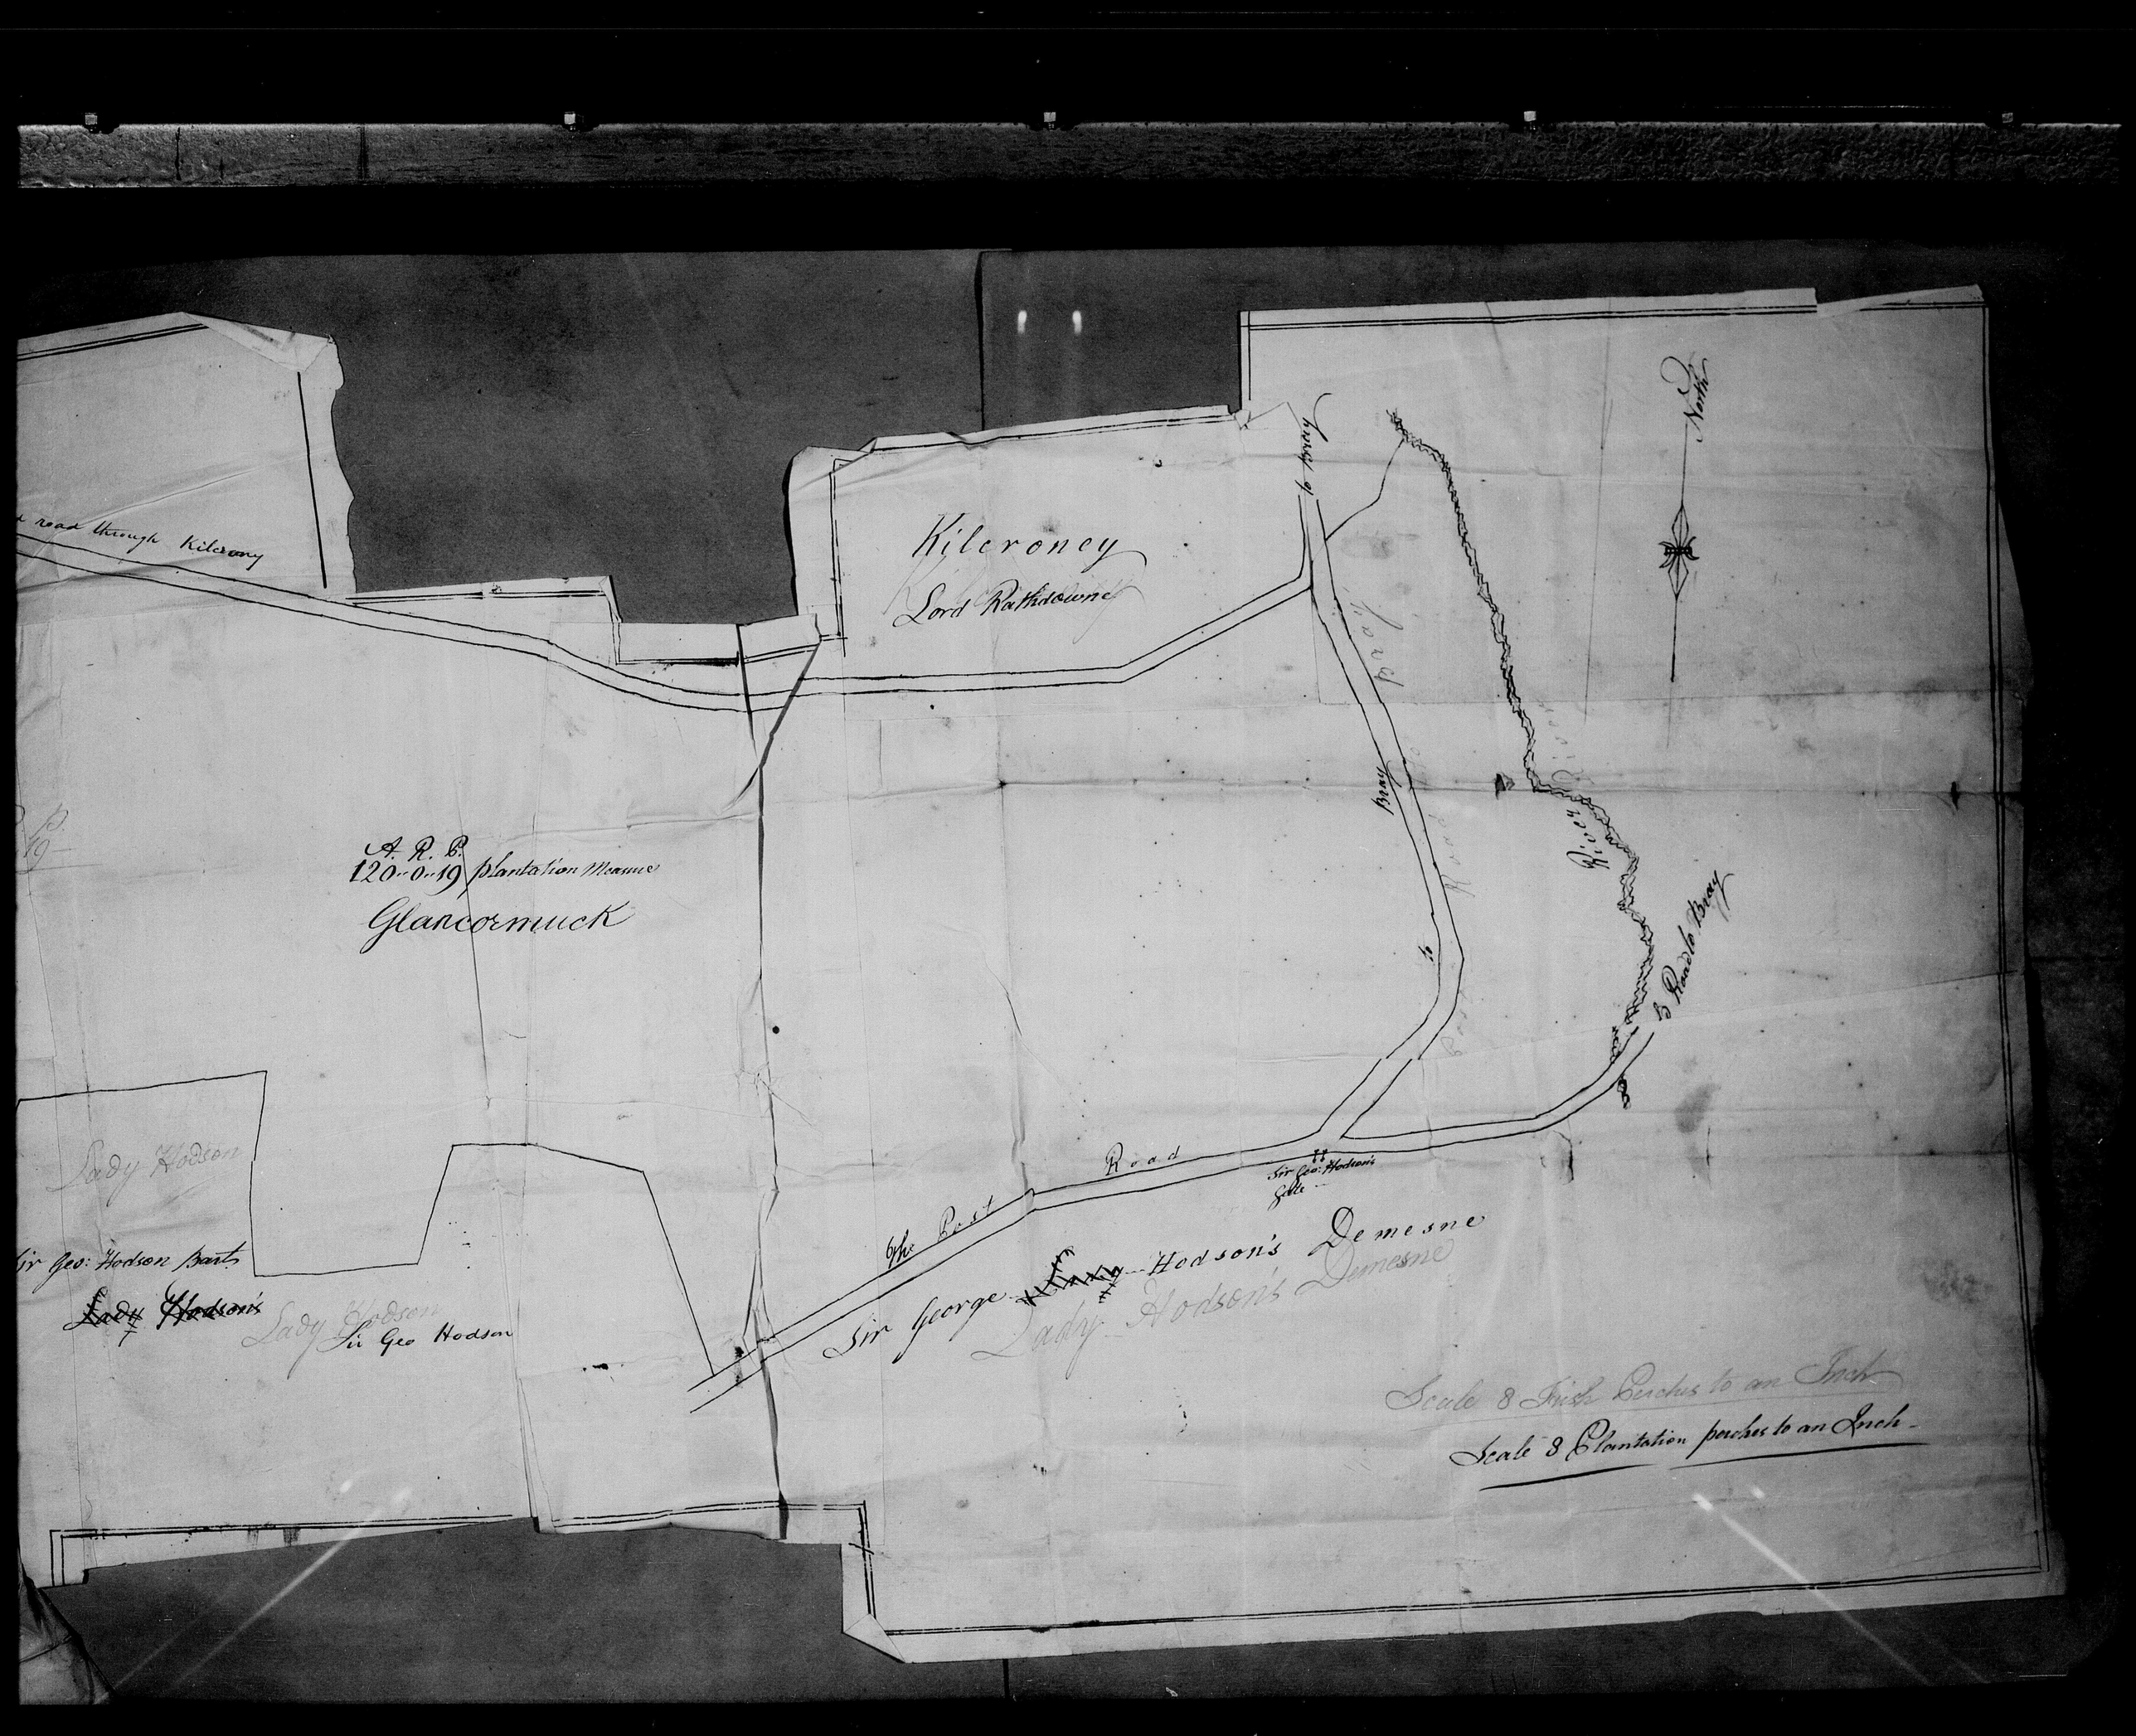
road through Kilcrony
Kileroney
Lord Rathdowne
road to Bray
Bray road
North
River
to Rath to Bray
A. R. P.
120-0-19 plantation Measure
Glancormuck
Lady Hodson
Sir Geo: Hodson parts
Lady Hodson's
Lady Hodson
Sir Geo Hodson
the Best Road
Sir George Hodson's Demesne
Sir Geo: Hodson's Gate
Lady Hodson's Demesne
Scale 8 Inch Perches to an Inch
Scale 8 Plantation perches to an Inch