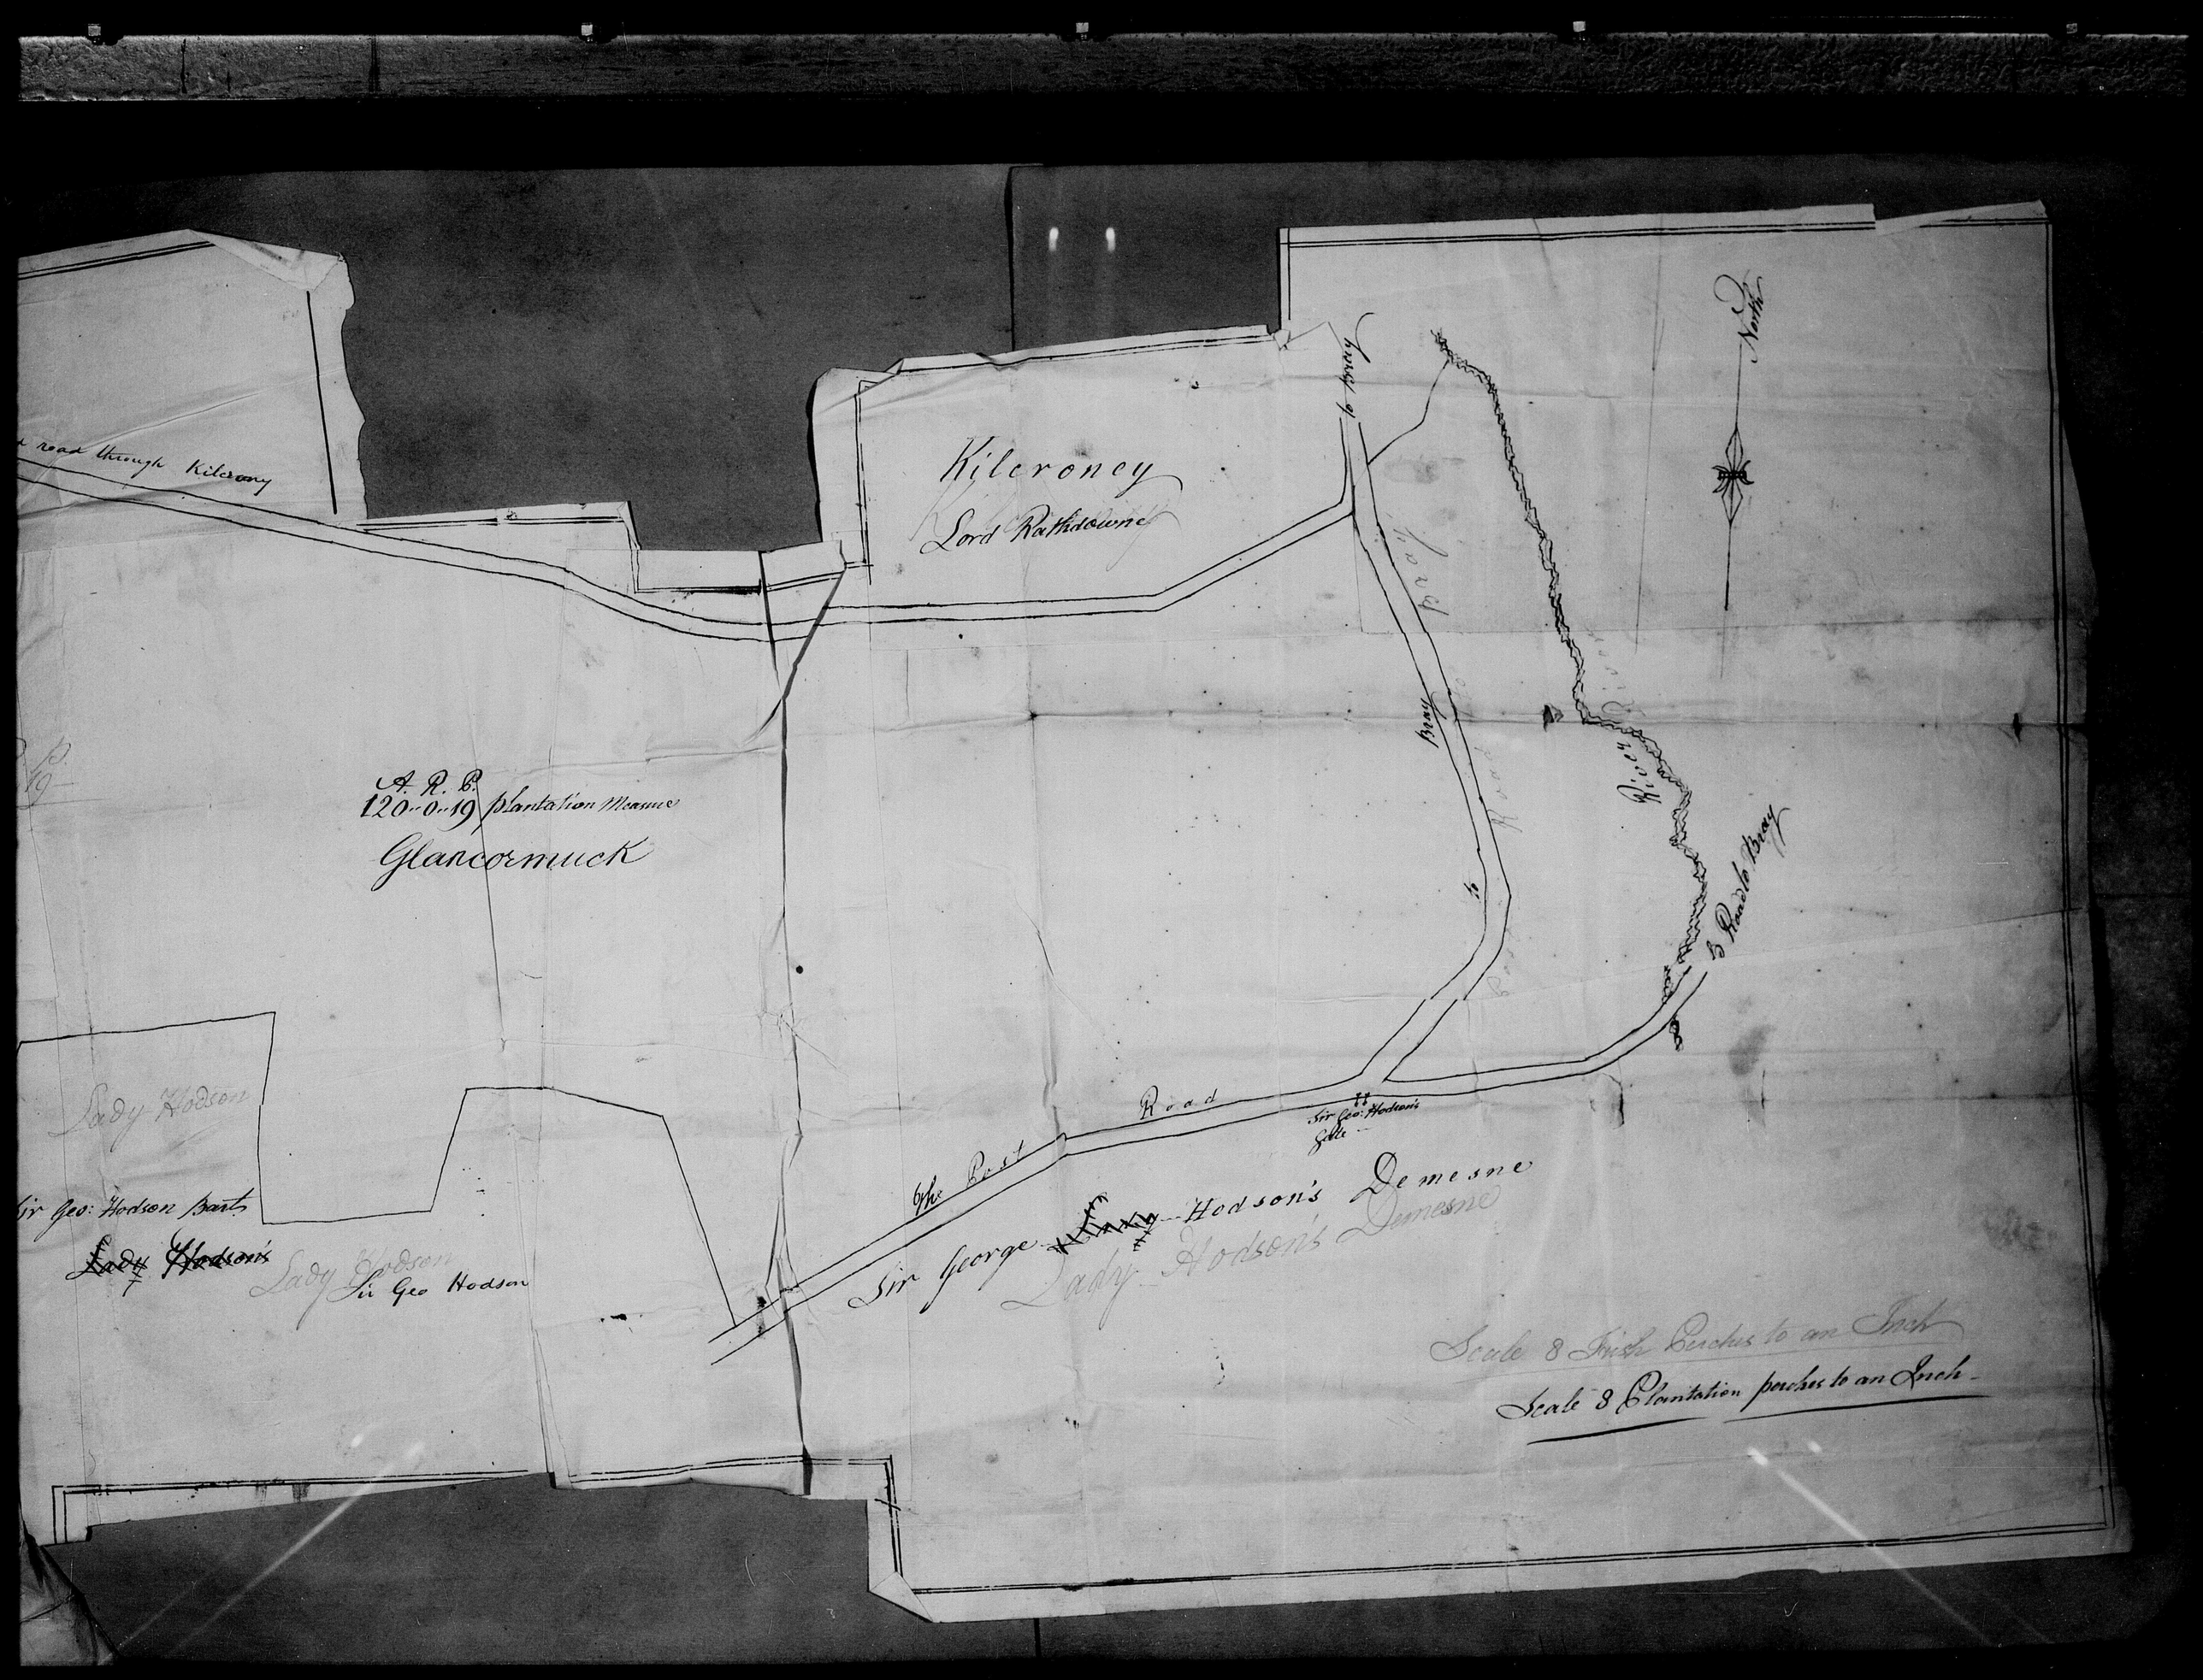
road through Kileroney
Kileroney
Lord Rathdowne
to Bray
Bray
Road
North
A. R. P.
120-0-19 plantation Measure
Glancormuck
Lady Hodson
Sir Geo: Hodson bants
Lady Hodson's
Lady Hodson
Sir Geo Hodson
the Post
Road
Sir Geo: Hodson's Gate
Sir George Hodson's Demesne
Lady Hodson's Demesne
Scale 8 Irish Perches to an Inch
Scale 8 Plantation perches to an Inch